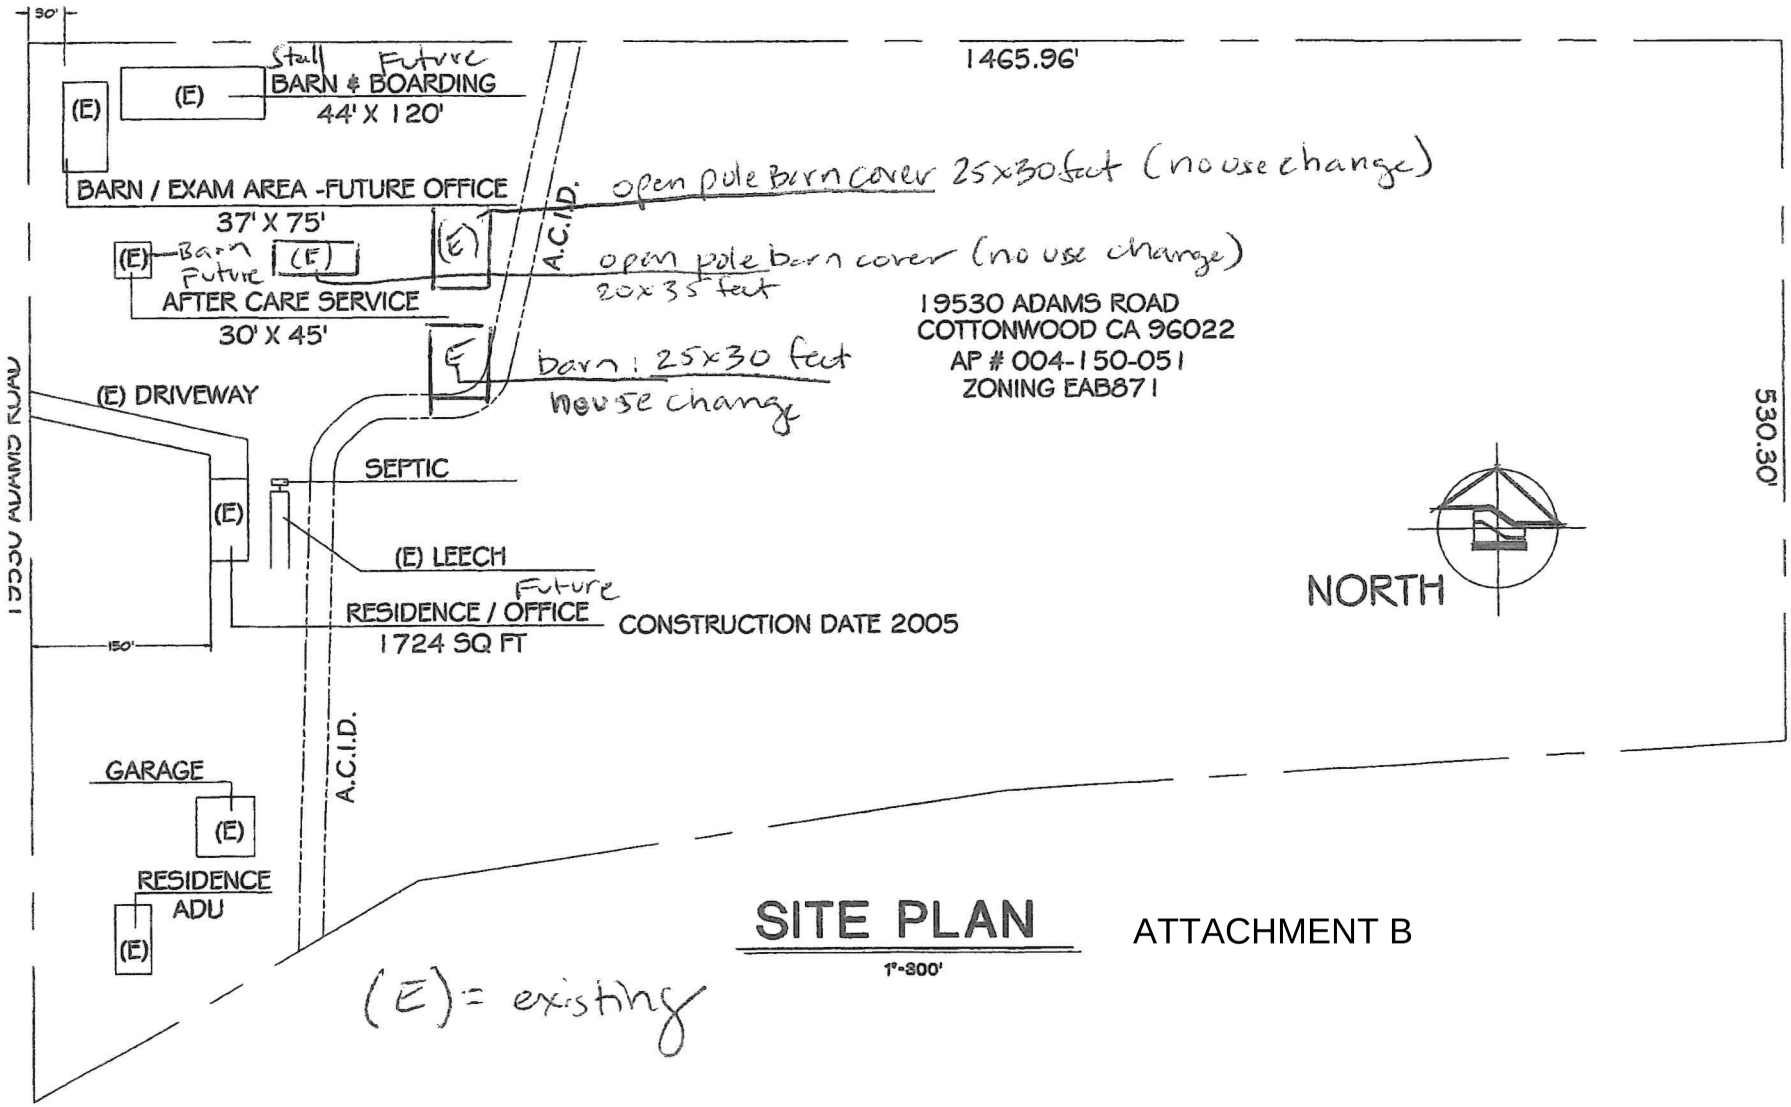

SITE PLAN

1"=200'

ATTACHMENT B